

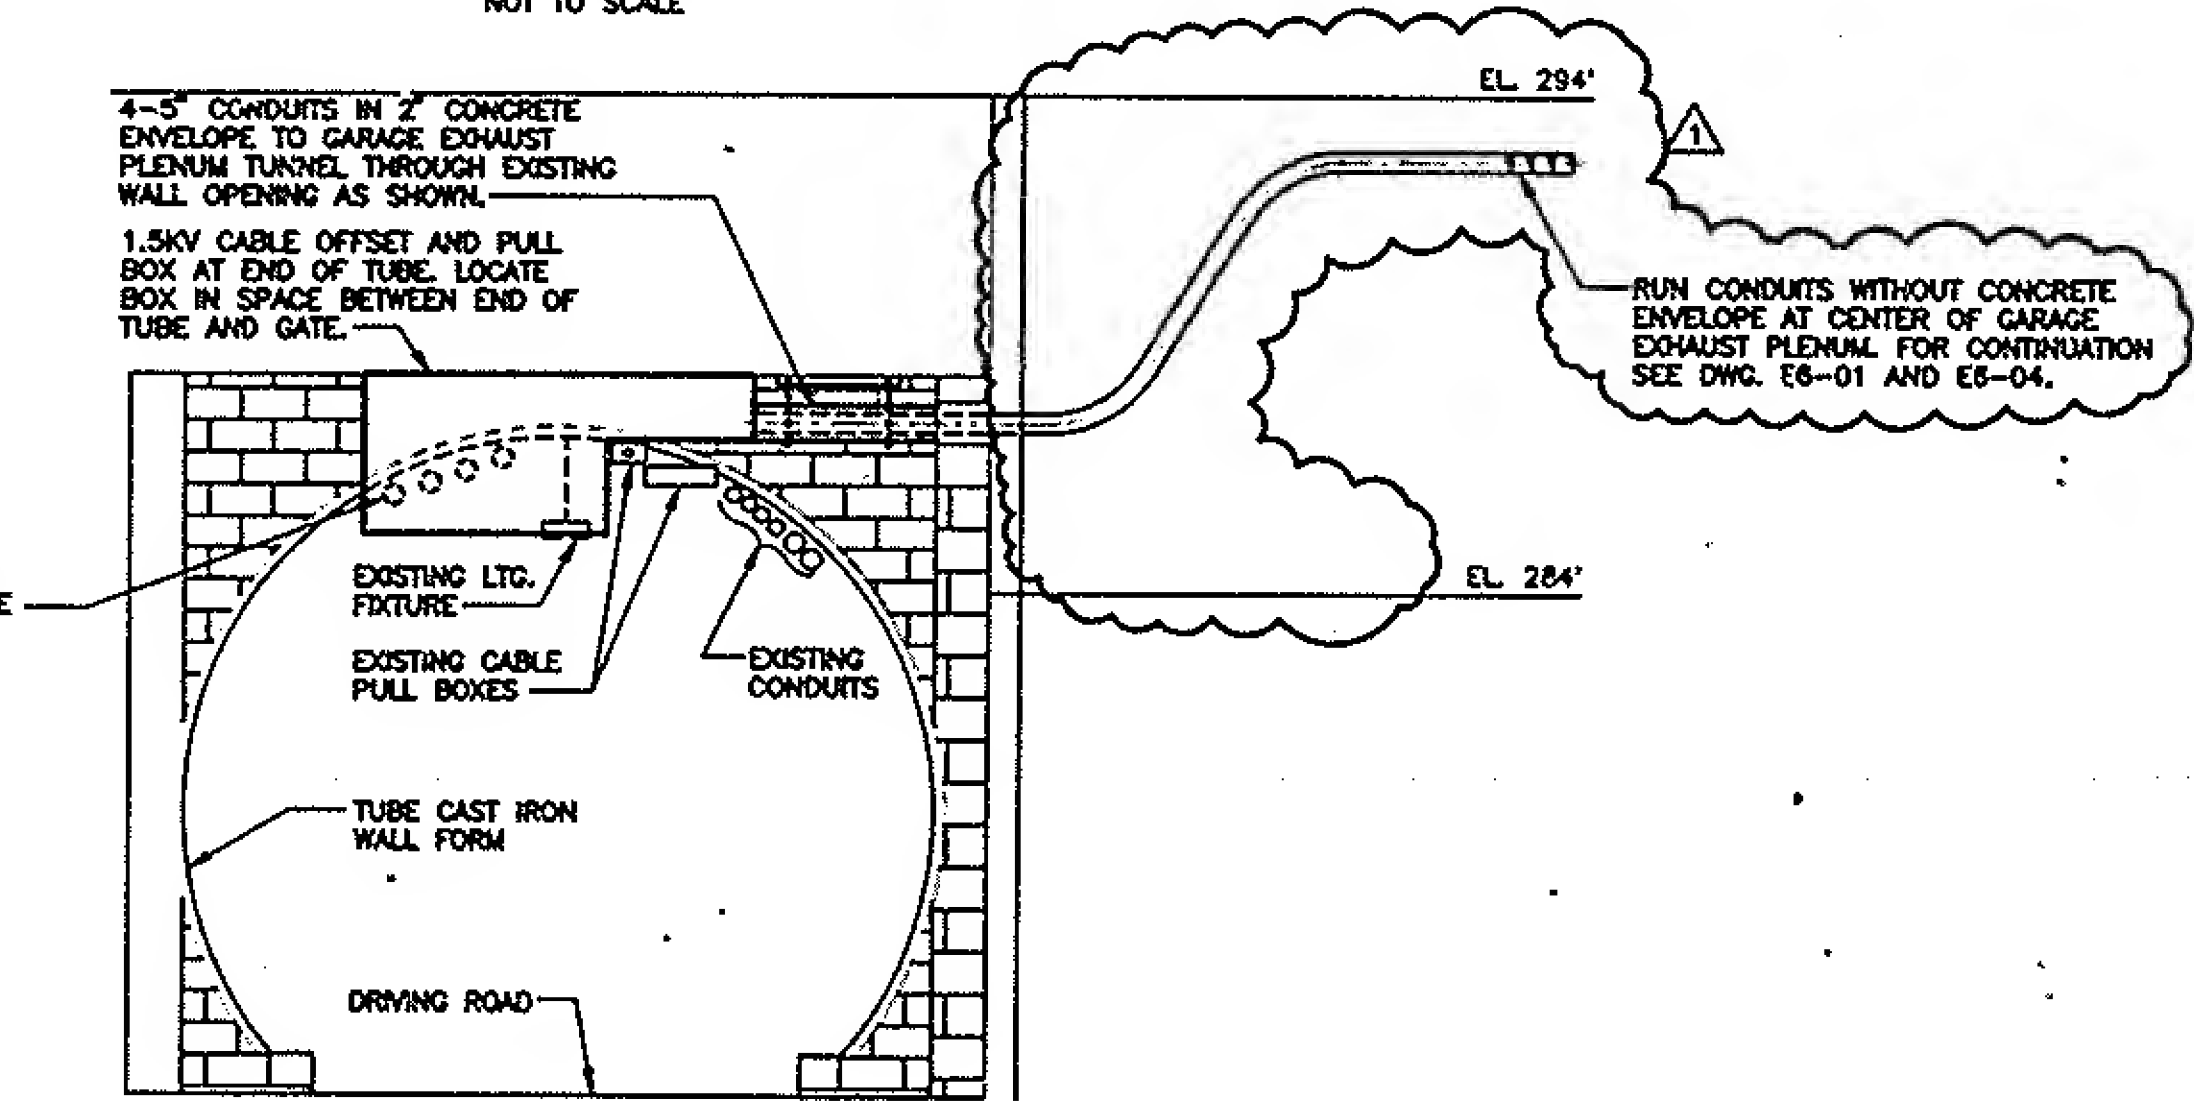
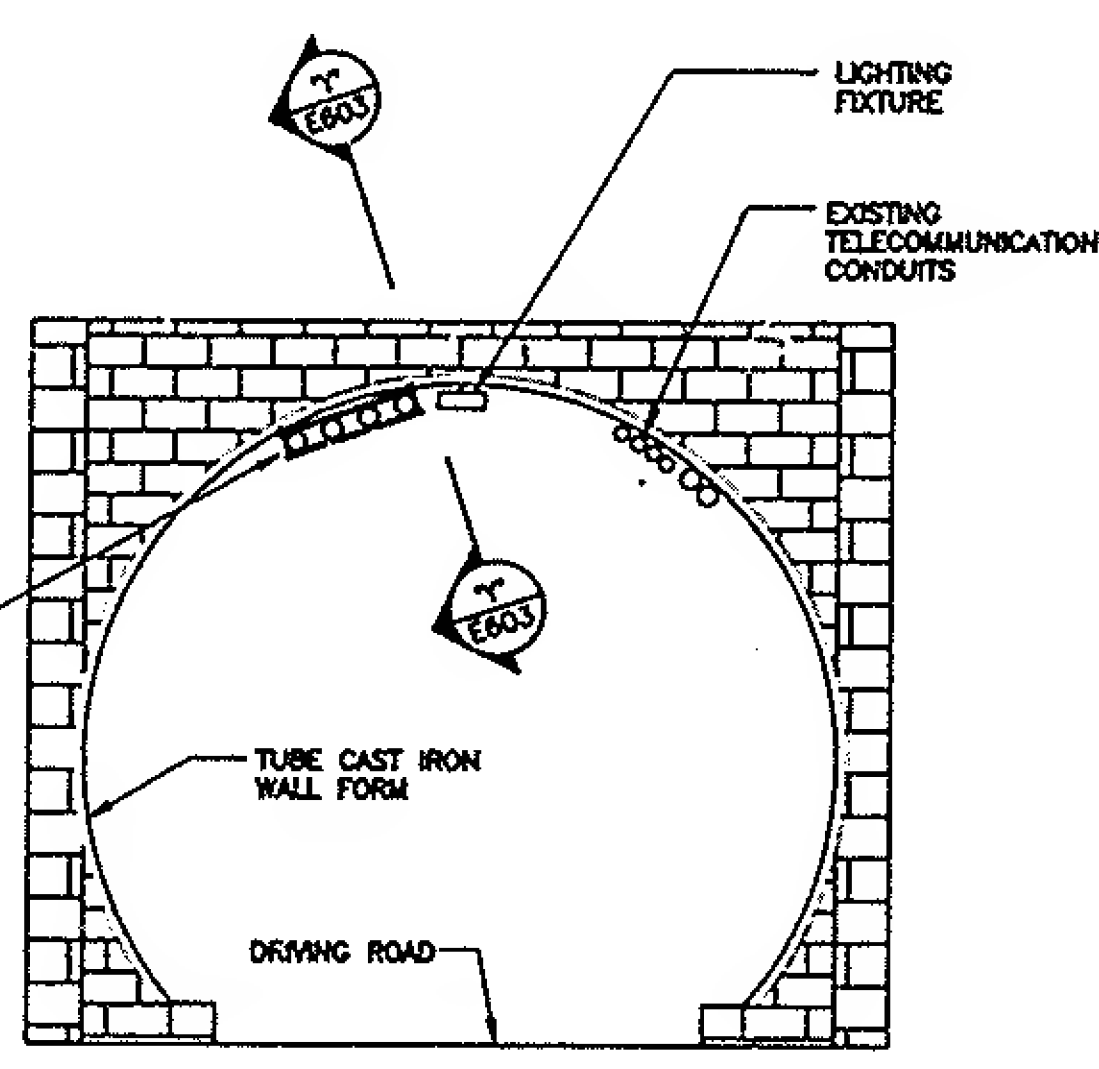
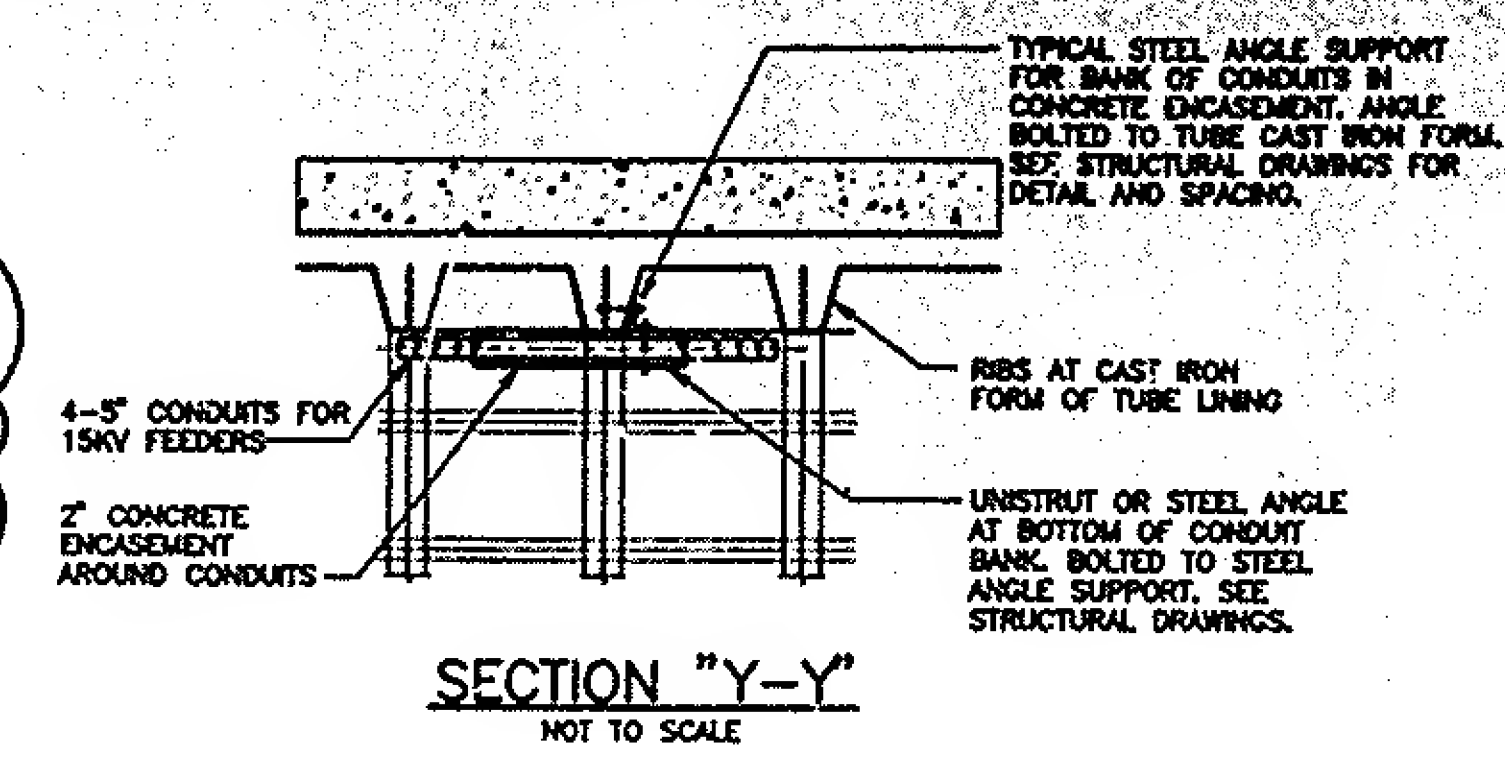
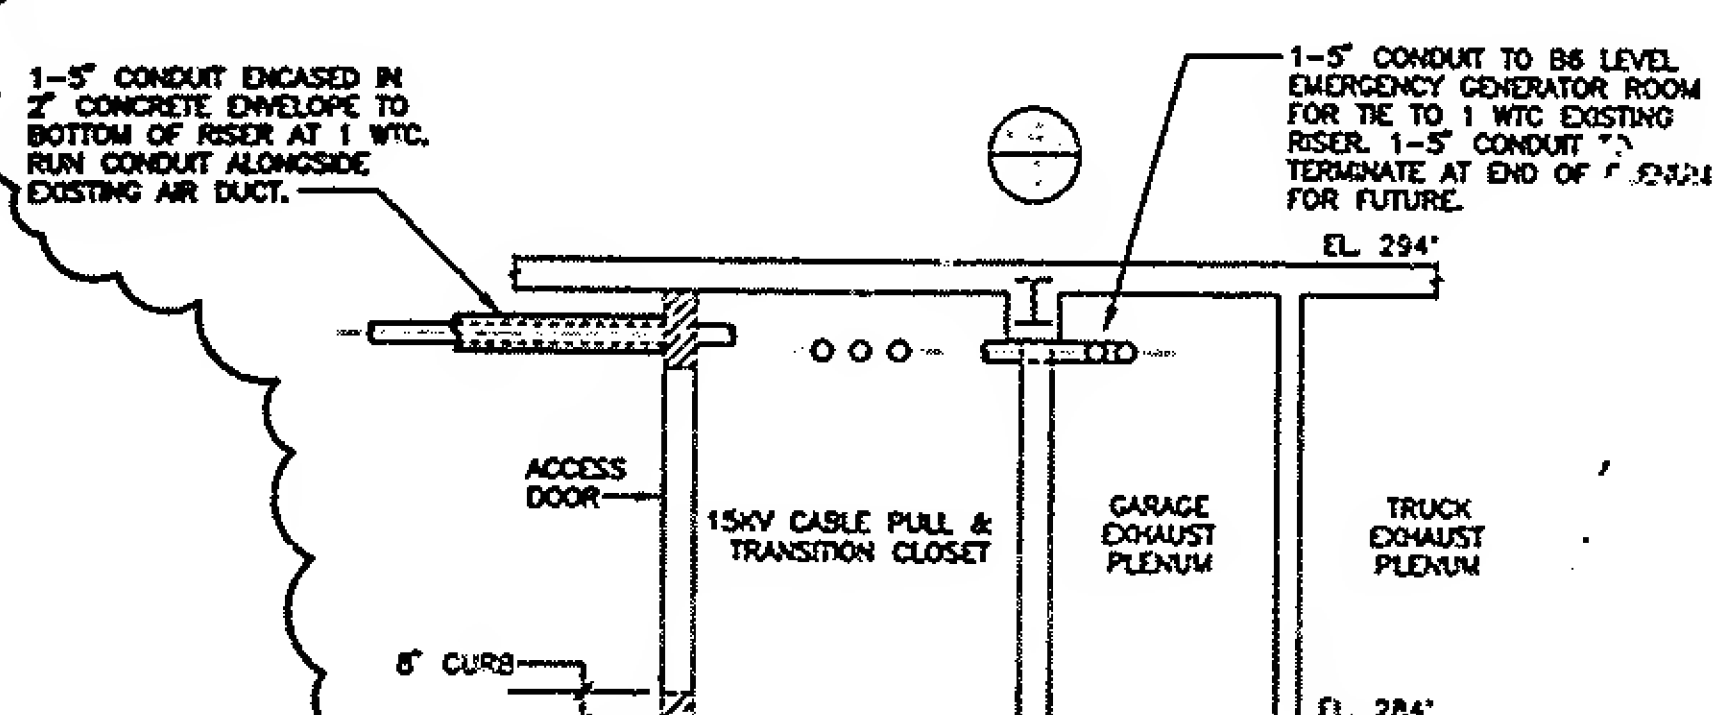
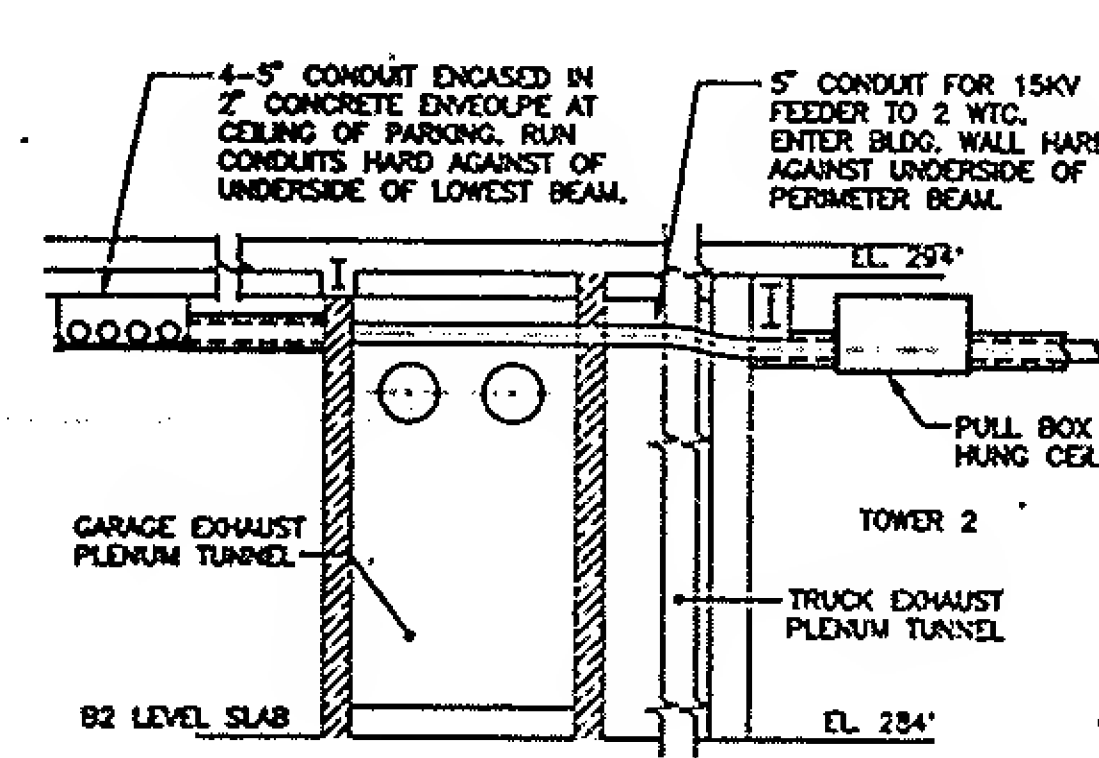
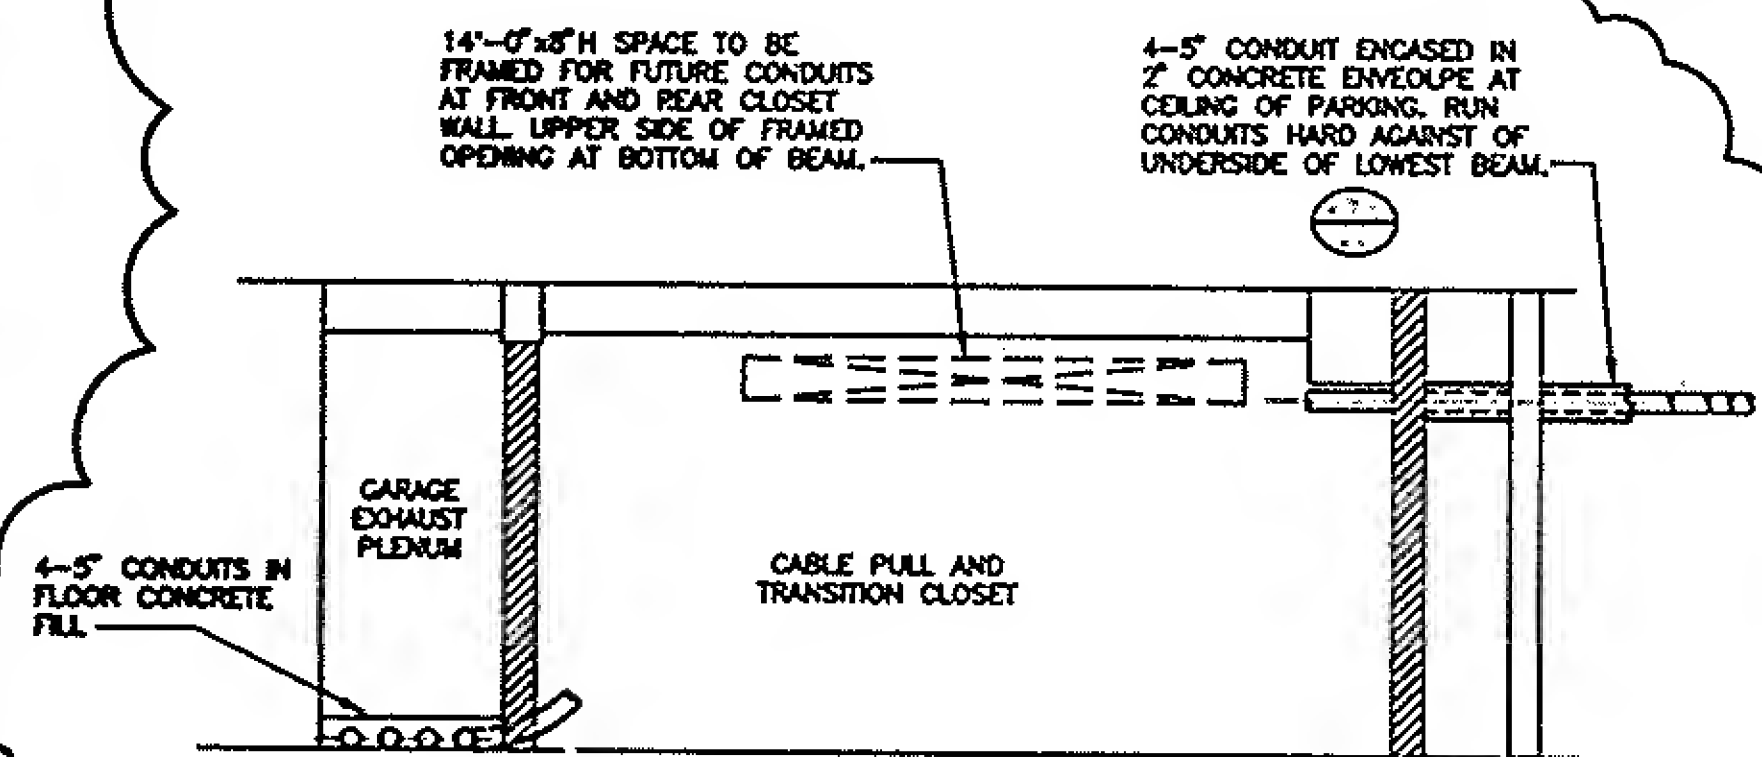
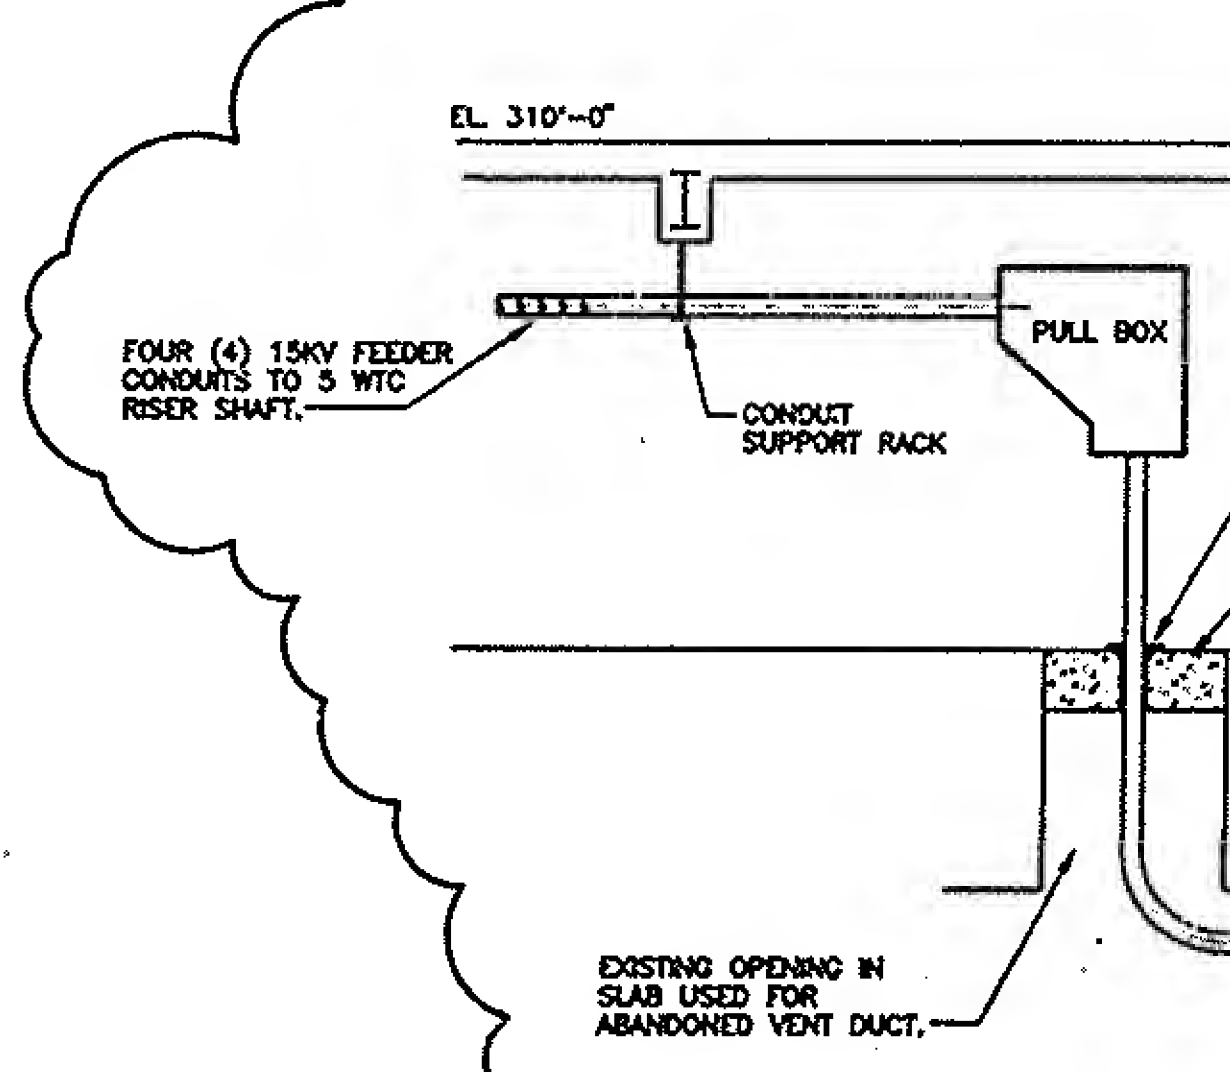
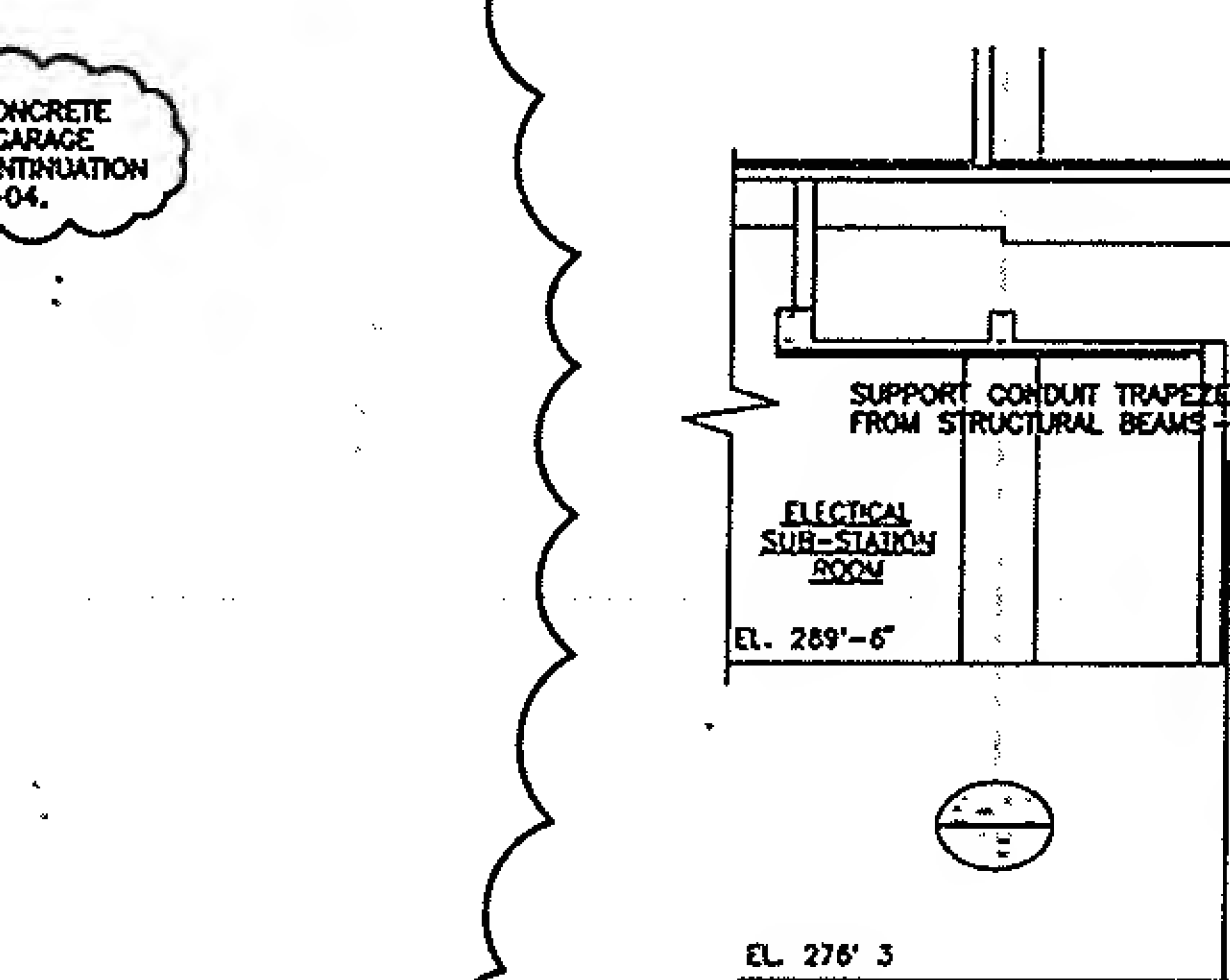


NOTE:
PLACE AND SECURE CONDUITS ON TOP OF TUNNEL SLAB. POUR 2" OF CONCRETE OVER CONDUITS TO FORM NEW SLAB SURFACE LEV. WITH TUNNEL ACCESS DOORS.

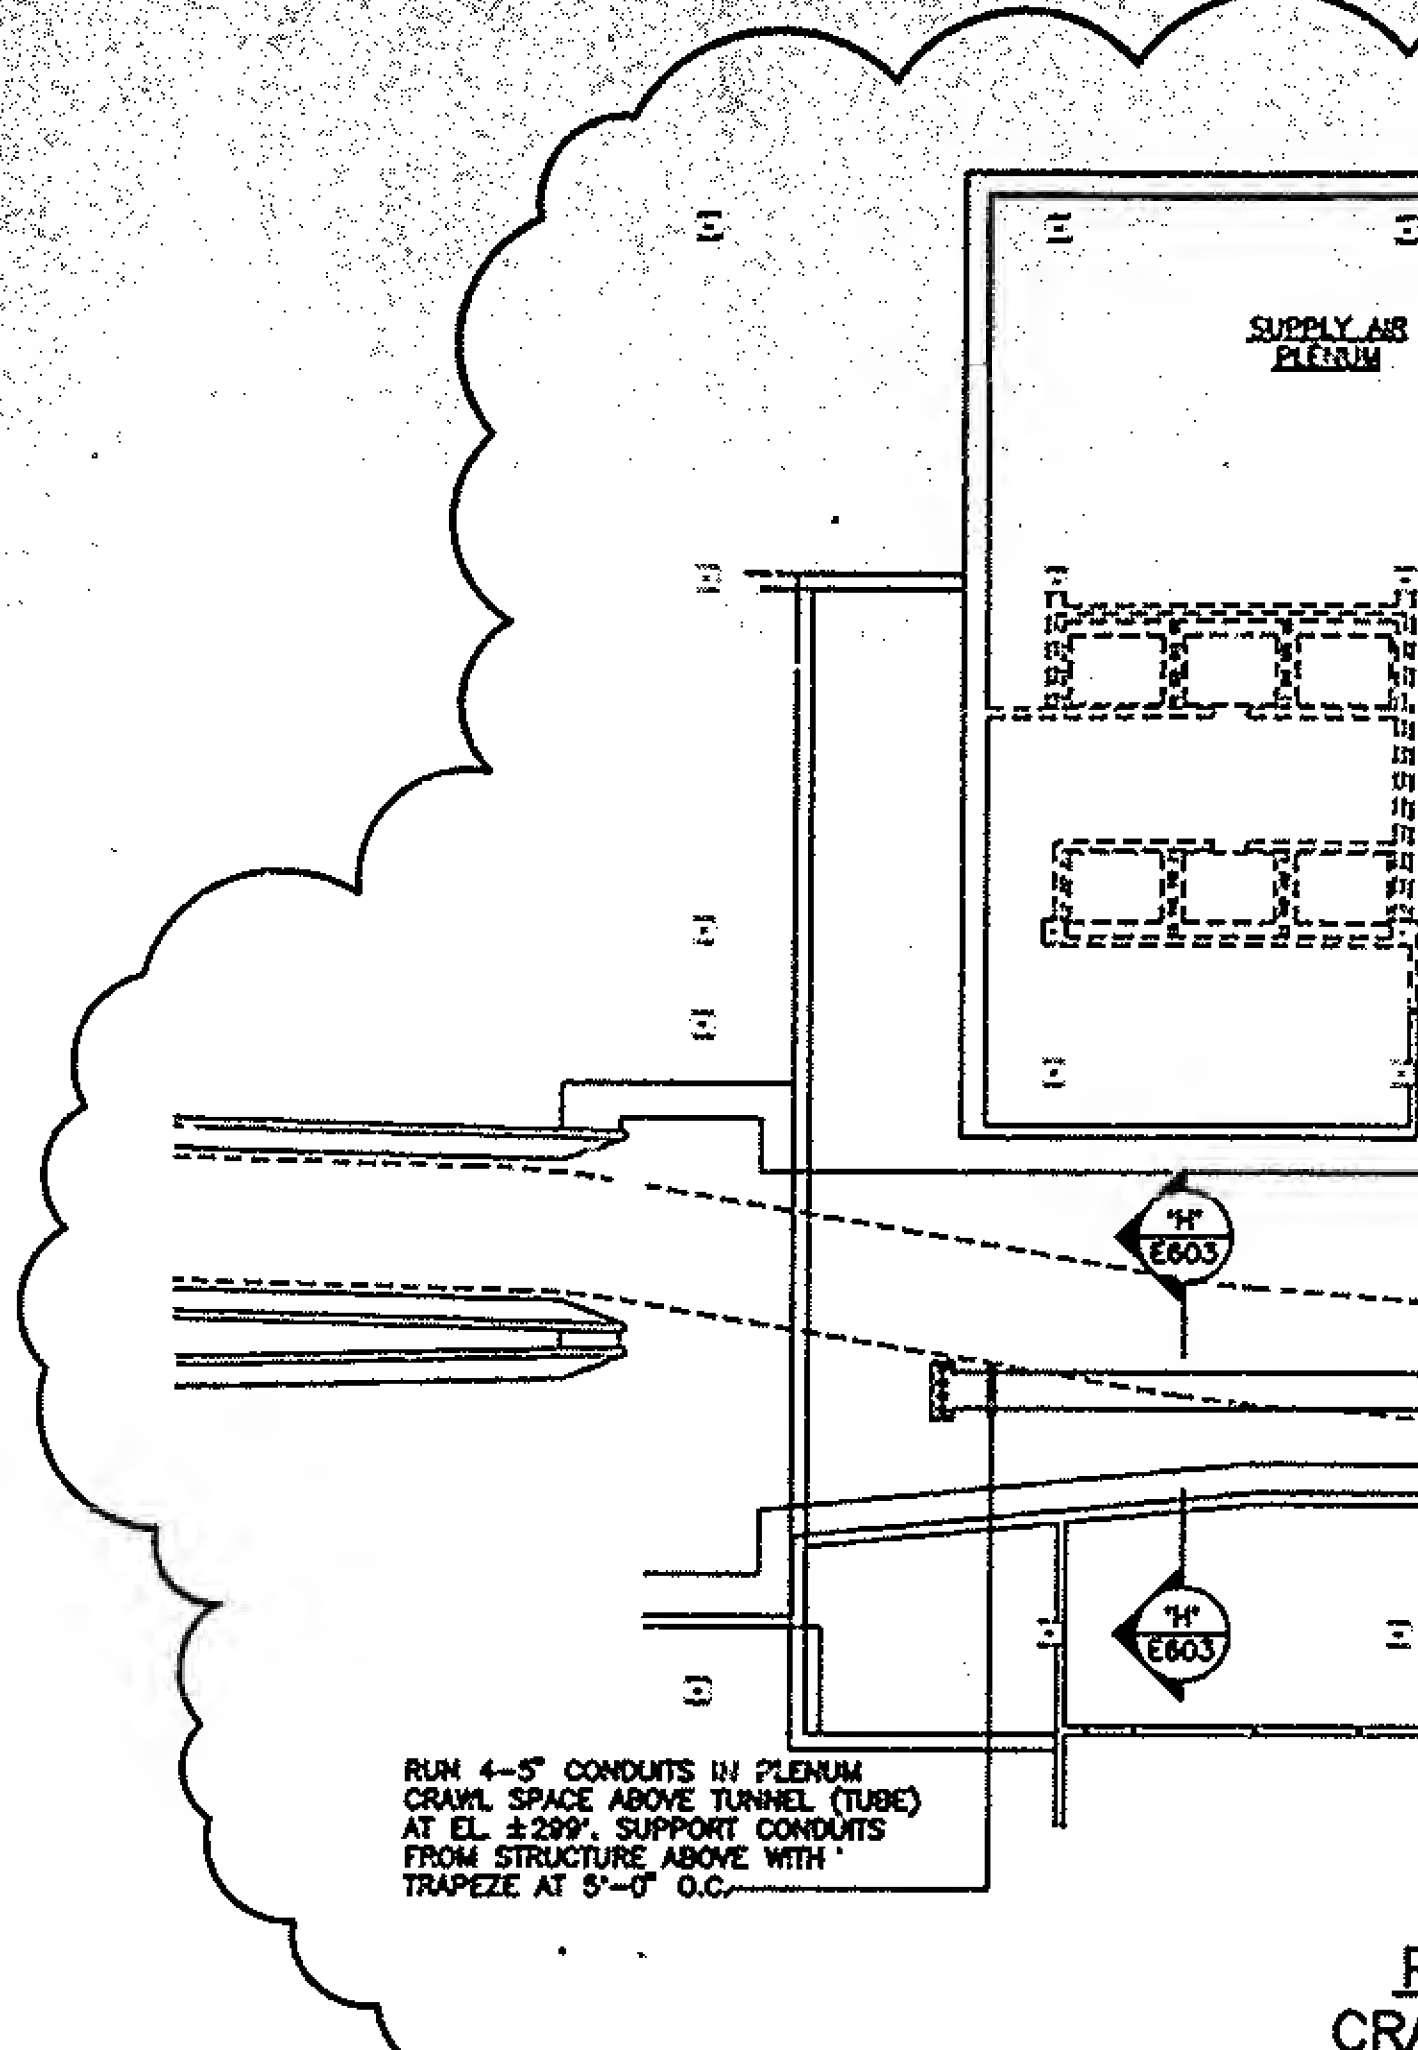

DETAIL 'B' SECTION AT WEST END OF PATH TUBE
NOT TO SCALE

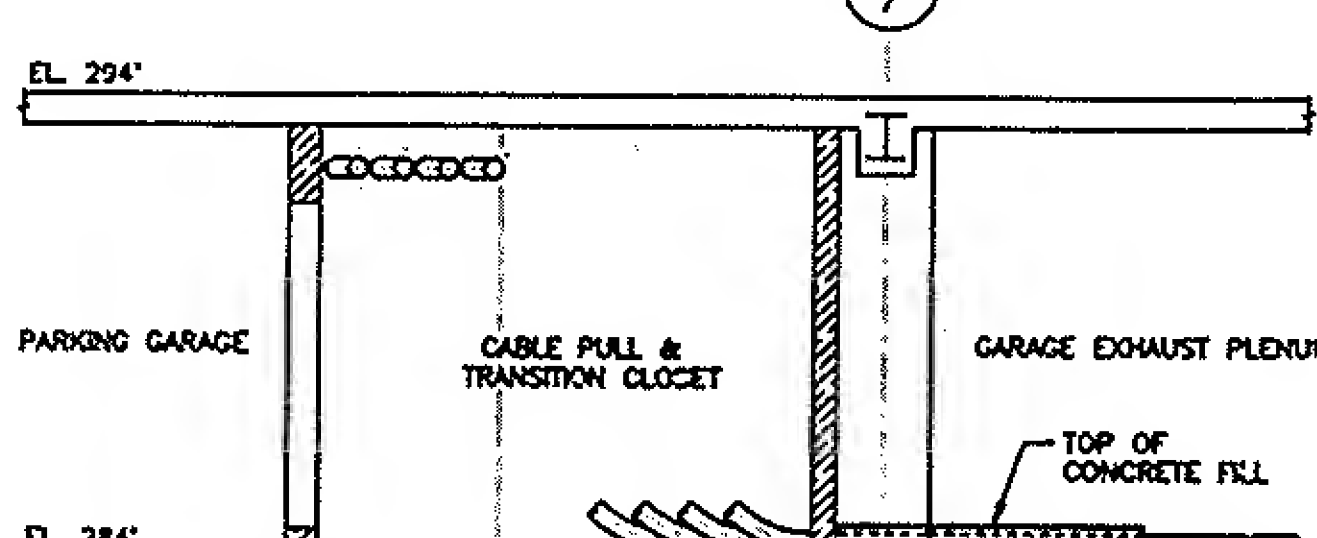

DETAIL 'C' SECTION 'G'
NOT TO SCALE